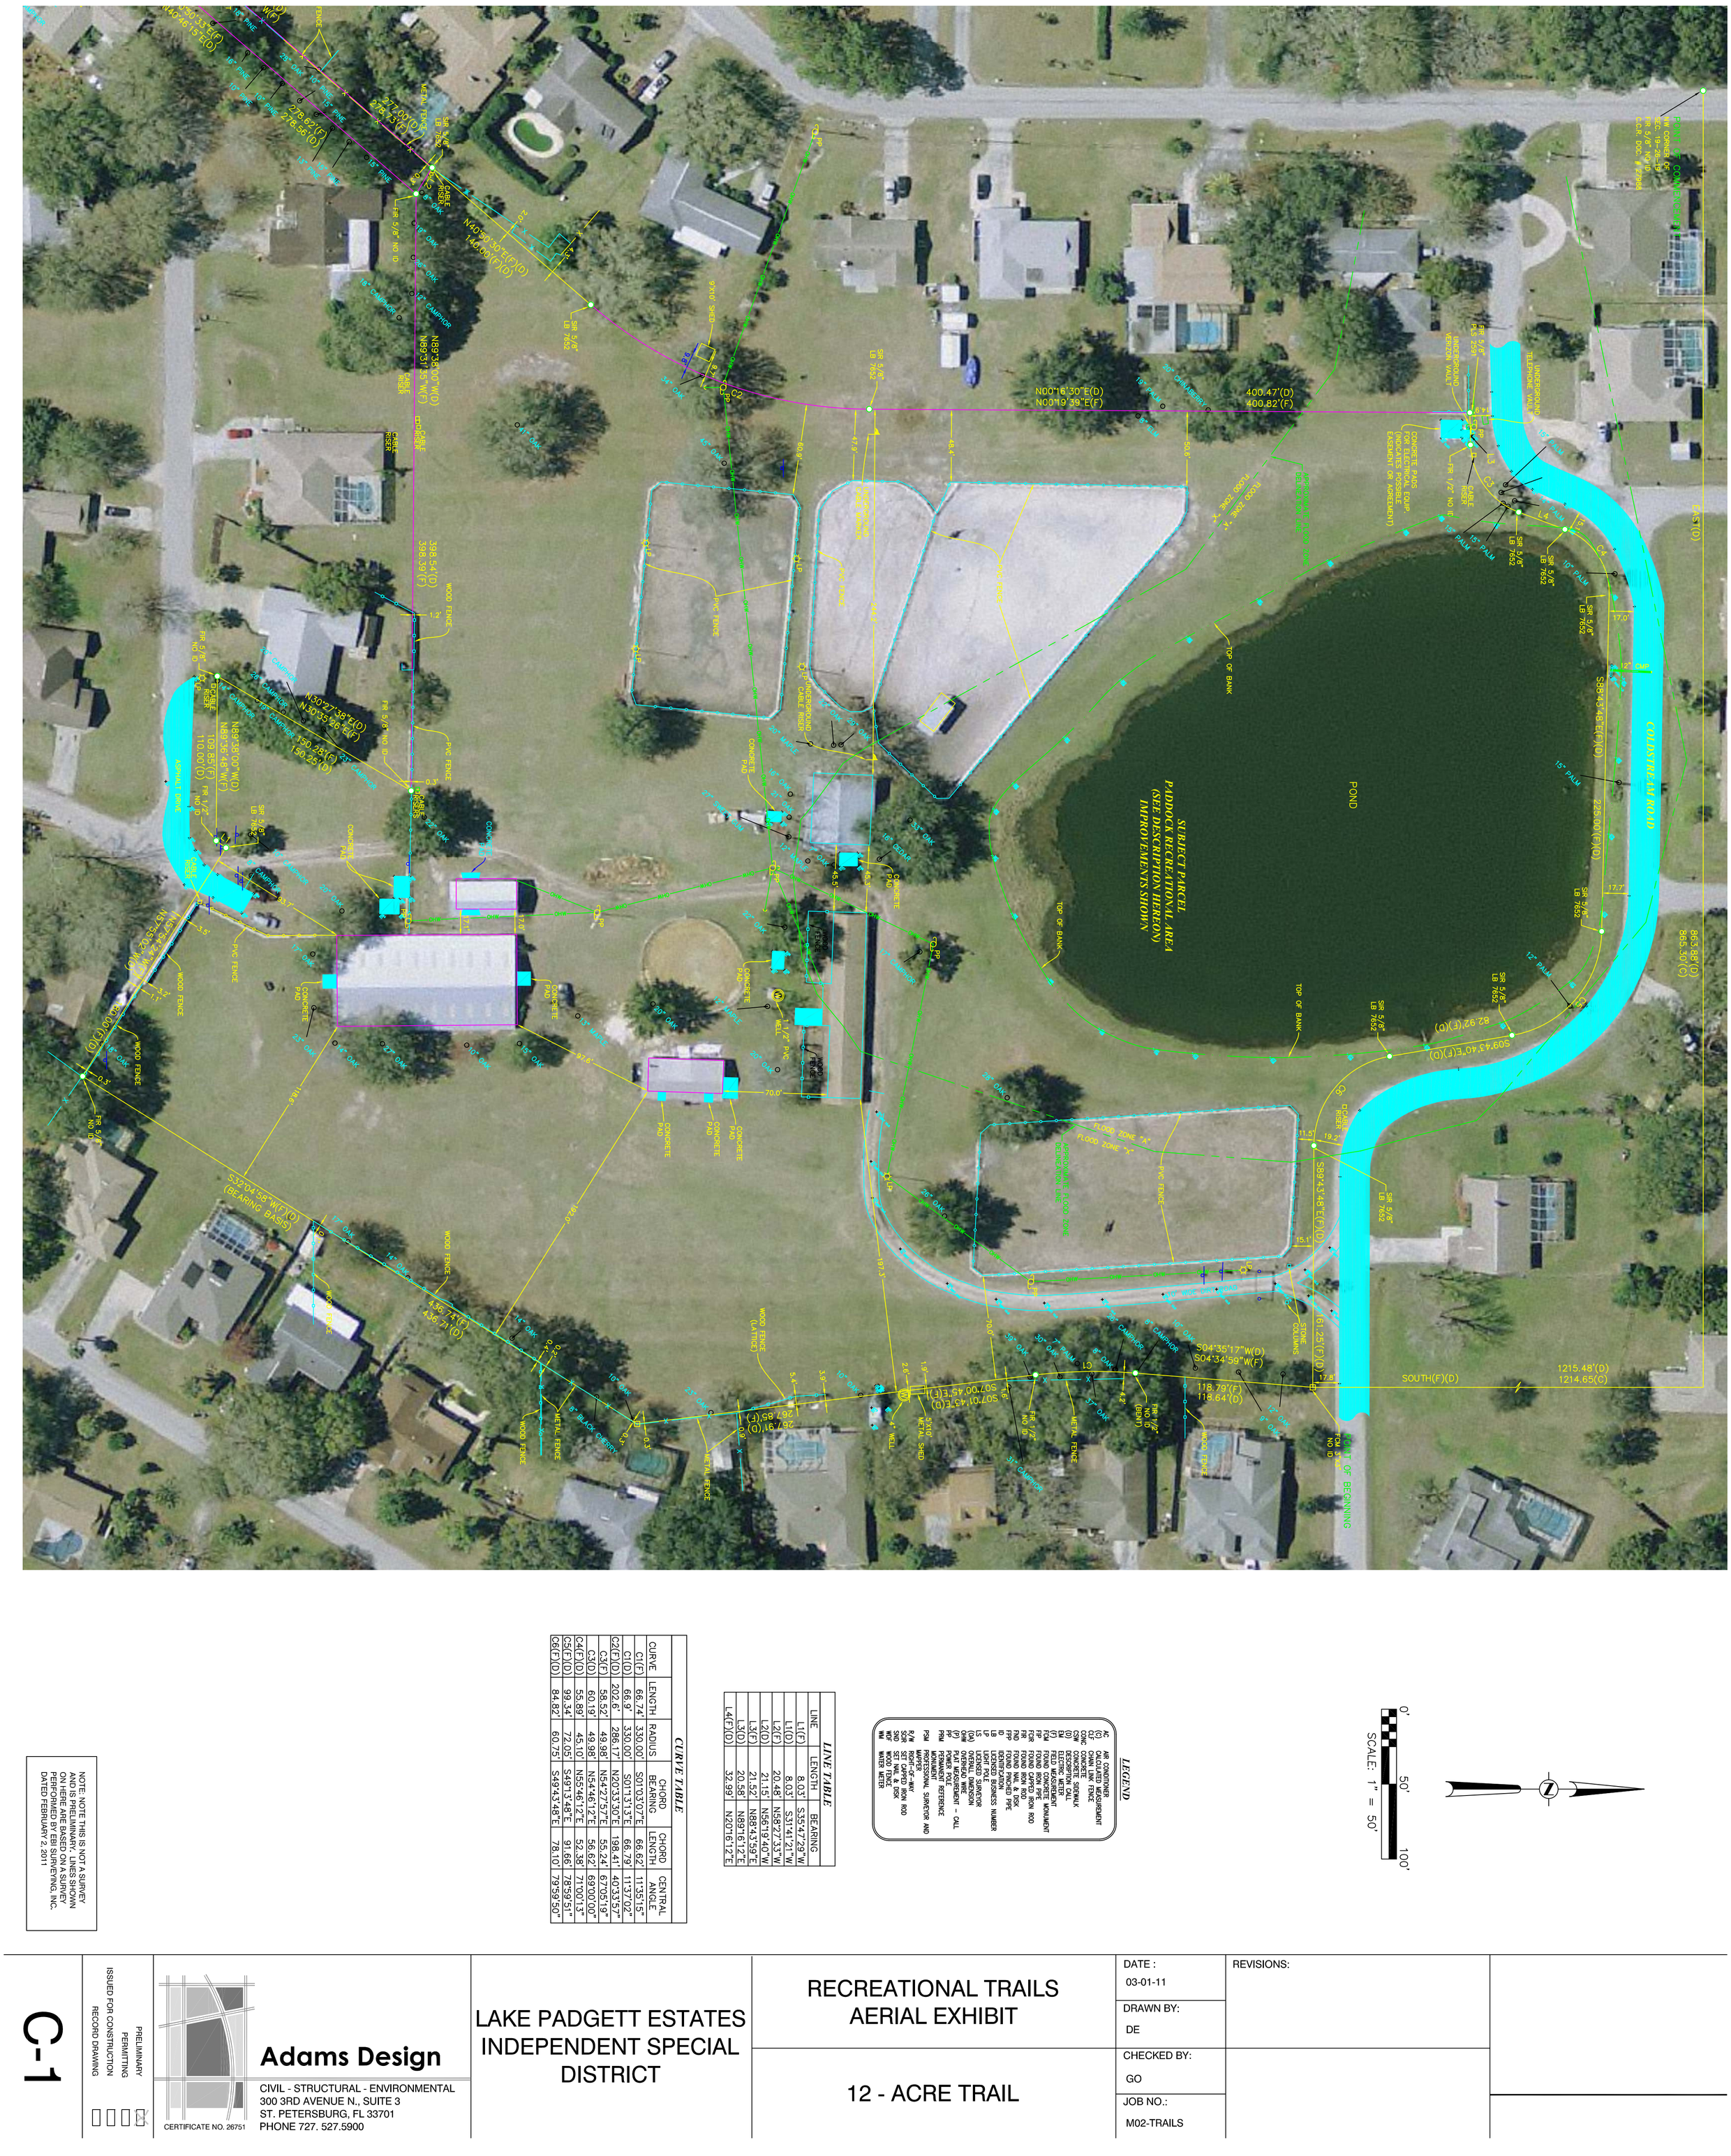

LEGEND

AC	AIR CONDITIONER
CLF	CLOTHES LINE ASSESSMENT
CHFC	CHAIN LINK FENCE
CONC	CONCRETE
CSW	CONCRETE SIDEWALK
D	DESCRIPTION CALL
(F)	FIELD MEASUREMENT
FCM	FOUND CONCRETE MONUMENT
FIP	FOUND IRON PIPE
FIR	FOUND IRON ROD
FND	FOUND NAIL & DISK
FPP	FOUND PINCHED PIPE
(M)	MEASURED BEARING
LB	LICENSED BUSINESS NUMBER
LP	LIGHT POLE
LS	LICENSED SURVEYOR
OHW	OVERHEAD UTILITY WIRES
(P)	PLAT MEASUREMENT - CALL
PP	POWER POLE
PRM	PERMANENT REFERENCE MONUMENT
PSM	PROFESSIONAL SURVEYOR AND MAPPER
R/W	RIGHT-OF-WAY
SIR	SET 5/8" IRON ROD
SND	SET NAIL & DISK
WDF	WOOD FENCE
WM	WATER METER

LINE TABLE

LINE	LENGTH	BEARING
L1(F)	8.03'	S35°47'29"W
L1(D)	8.03'	S31°41'21"W
L2(F)	20.48'	N58°27'33"W
L2(D)	21.15'	N56°19'40"W
L3(F)	21.52'	N88°43'59"E
L3(D)	20.58'	N89°16'12"E
L4(F)(D)	32.99'	N20°16'12"E

CURVE TABLE

CURVE	LENGTH	RADIUS	CHORD BEARING	CHORD LENGTH	CENTRAL ANGLE
C1(F)	66.74'	330.00'	S01°03'07"E	66.62'	11°35'15"
C1(D)	66.9'	330.00'	S01°13'13"E	66.79'	11°37'02"
C2(F)(D)	202.6'	286.17'	N20°33'30"E	198.41'	40°33'57"
C3(F)	58.52'	49.98'	N54°27'57"E	55.24'	67°05'19"
C3(D)	60.19'	49.98'	N54°46'12"E	56.62'	69°00'00"
C4(F)(D)	55.89'	45.10'	N55°46'12"E	52.38'	71°00'13"
C5(F)(D)	99.34'	72.05'	S49°13'48"E	91.66'	78°59'51"
C6(F)(D)	84.82'	60.75'	S49°43'48"E	78.10'	79°59'50"

NOTE: NOTE THIS IS NOT A SURVEY AND IS PRELIMINARY. LINES SHOWN ON HERE ARE BASED ON A SURVEY PERFORMED BY EBI SURVEYING, INC. DATED FEBRUARY 2, 2011

C-1

PRELIMINARY ☒
PERMITTING ☐
ISSUED FOR CONSTRUCTION ☐
RECORD DRAWING ☐

Adams Design
CIVIL - STRUCTURAL - ENVIRONMENTAL
300 3RD AVENUE N., SUITE 3
ST. PETERSBURG, FL 33701
PHONE 727. 527.5900
CERTIFICATE NO. 26751

LAKE PADGETT ESTATES INDEPENDENT SPECIAL DISTRICT

RECREATIONAL TRAILS AERIAL EXHIBIT

12 - ACRE TRAIL

DATE : 03-01-11
DRAWN BY: DE
CHECKED BY: GO
JOB NO.: M02-TRAILS

REVISIONS: