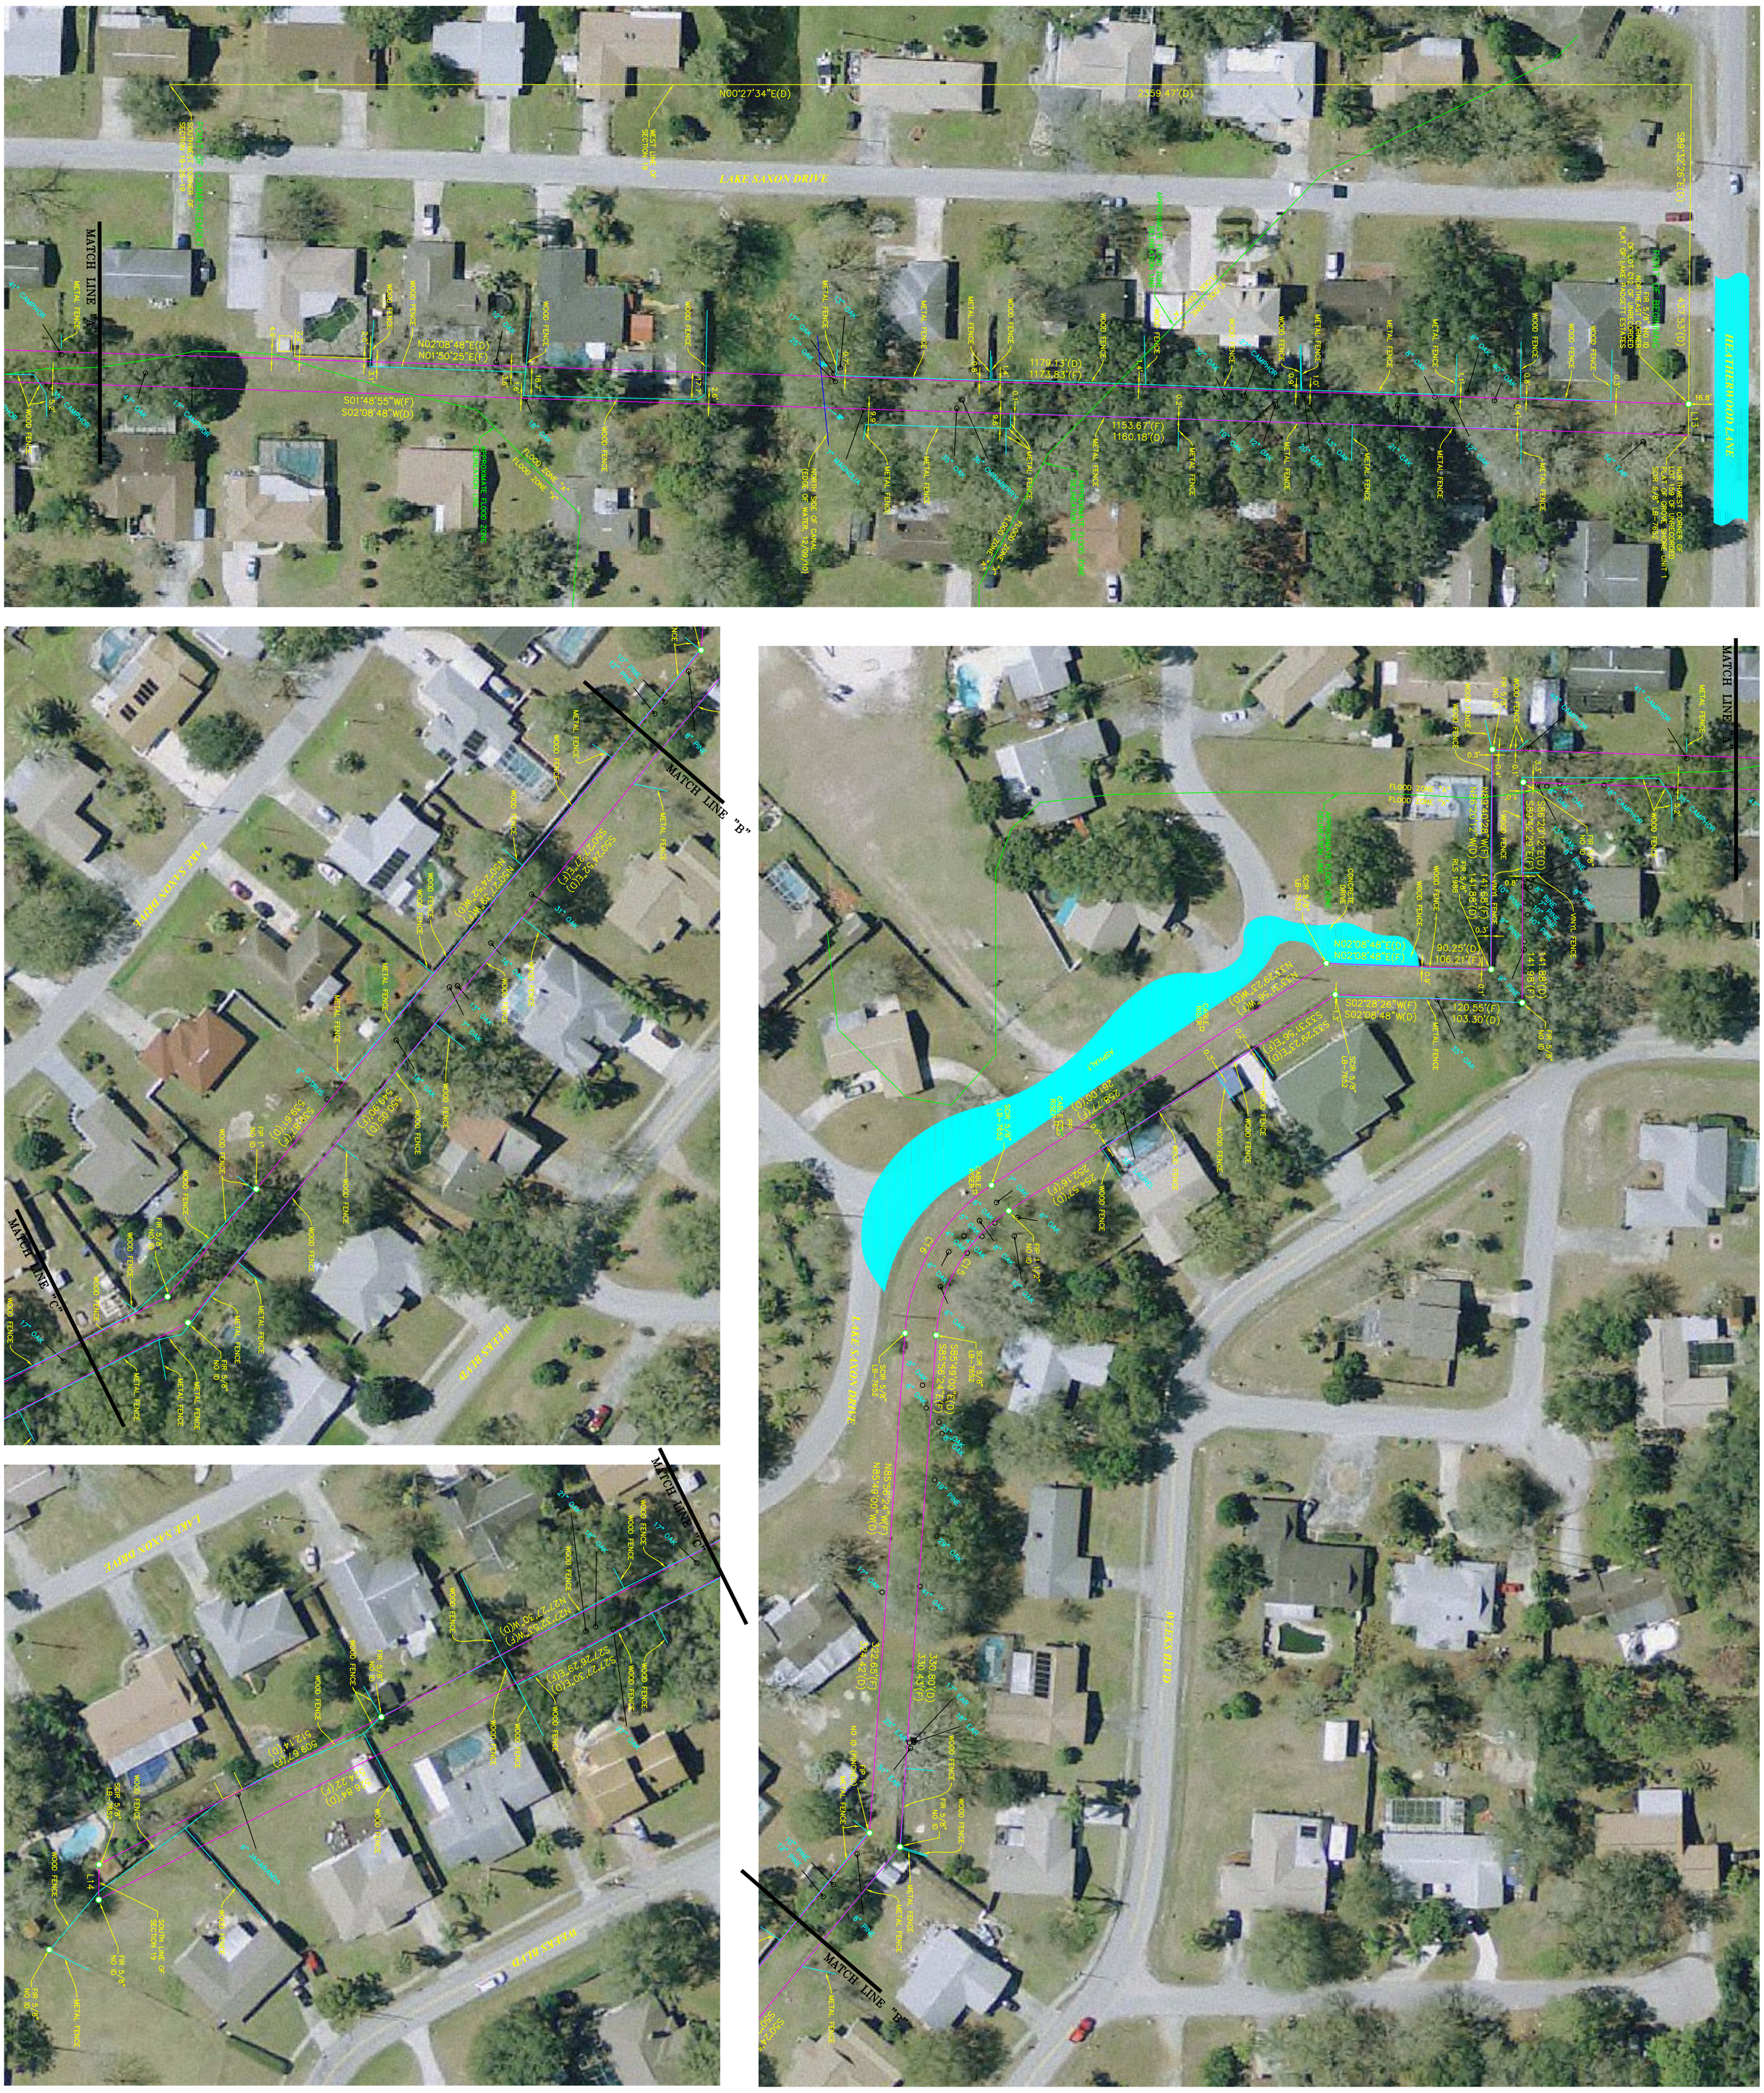

LINE TABLE

LINE	LENGTH	BEARING
L13(F)(D)	20.01'	S89°22'00"E
L14(F)(D)	22.65'	N89°26'54"W

CURVE TABLE

CURVE	LENGTH	RADIUS	CHORD BEARING	CHORD LENGTH	CENTRAL ANGLE
C15(F)	96.04'	105.00'	S59°44'10"E	92.73'	52°24'27"
C15(D)	95.89'	105.00'	S59°39'07"E	92.59'	52°19'24"
C16(F)	114.34'	125.00'	N59°44'10"W	110.39'	52°24'27"
C16(D)	114.15'	125.00'	N59°39'07"W	110.23'	52°19'24"

LEGEND

AC	AIR CONDITIONER
(C)	CALCULATED MEASUREMENT
CLF	CHAIN LINK FENCE
CONC	CONCRETE
CSW	CONCRETE SIDEWALK
(D)	DESCRIPTION CALL
EM	ELECTRIC METER
(F)	FIELD MEASUREMENT
FCM	FOUND CONCRETE MONUMENT
FIP	FOUND IRON PIPE
FIR	FOUND IRON ROD
FCIR	FOUND CAPPED IRON ROD
FIR	FOUND IRON ROD
FND	FOUND NAIL & DISK
FPP	FOUND PINCH PIPE
ID	IDENTIFICATION
LB	LICENSED BUSINESS NUMBER
LP	LIGHT POLE
LS	LICENSED SURVEYOR
(OA)	OVERALL DIMENSION
OHW	OVERHEAD WIRE
(P)	PLAT MEASUREMENT - CALL
PP	POWER POLE
PRM	PERMANENT REFERENCE MONUMENT
PSM	PROFESSIONAL SURVEYOR AND MAPPER
R/W	RIGHT-OF-WAY
SCIR	SET CAPPED IRON ROD
SND	SET NAIL & DISK
WDF	WOOD FENCE
WM	WATER METER

0' 50' 100'
SCALE: 1" = 50'

NOTE: NOTE THIS IS NOT A SURVEY AND IS PRELIMINARY. LINES SHOWN ON HERE ARE BASED ON A SURVEY PERFORMED BY EBI SURVEYING, INC. DATED FEBRUARY 2, 2011

C-4

PRELIMINARY ☒
PERMITTING ☐
ISSUED FOR CONSTRUCTION ☐
RECORD DRAWING ☐

Adams Design
CIVIL - STRUCTURAL - ENVIRONMENTAL
300 3RD AVENUE N., SUITE 3
ST. PETERSBURG, FL 33701
PHONE 727. 527.5900
CERTIFICATE NO. 26751

LAKE PADGETT ESTATES INDEPENDENT SPECIAL DISTRICT

RECREATIONAL TRAILS AERIAL EXHIBIT

LAKE SAXON TRAIL

DATE : 03-01-11
DRAWN BY: DE
CHECKED BY: GO
JOB NO.: M02-TRAILS

REVISIONS: