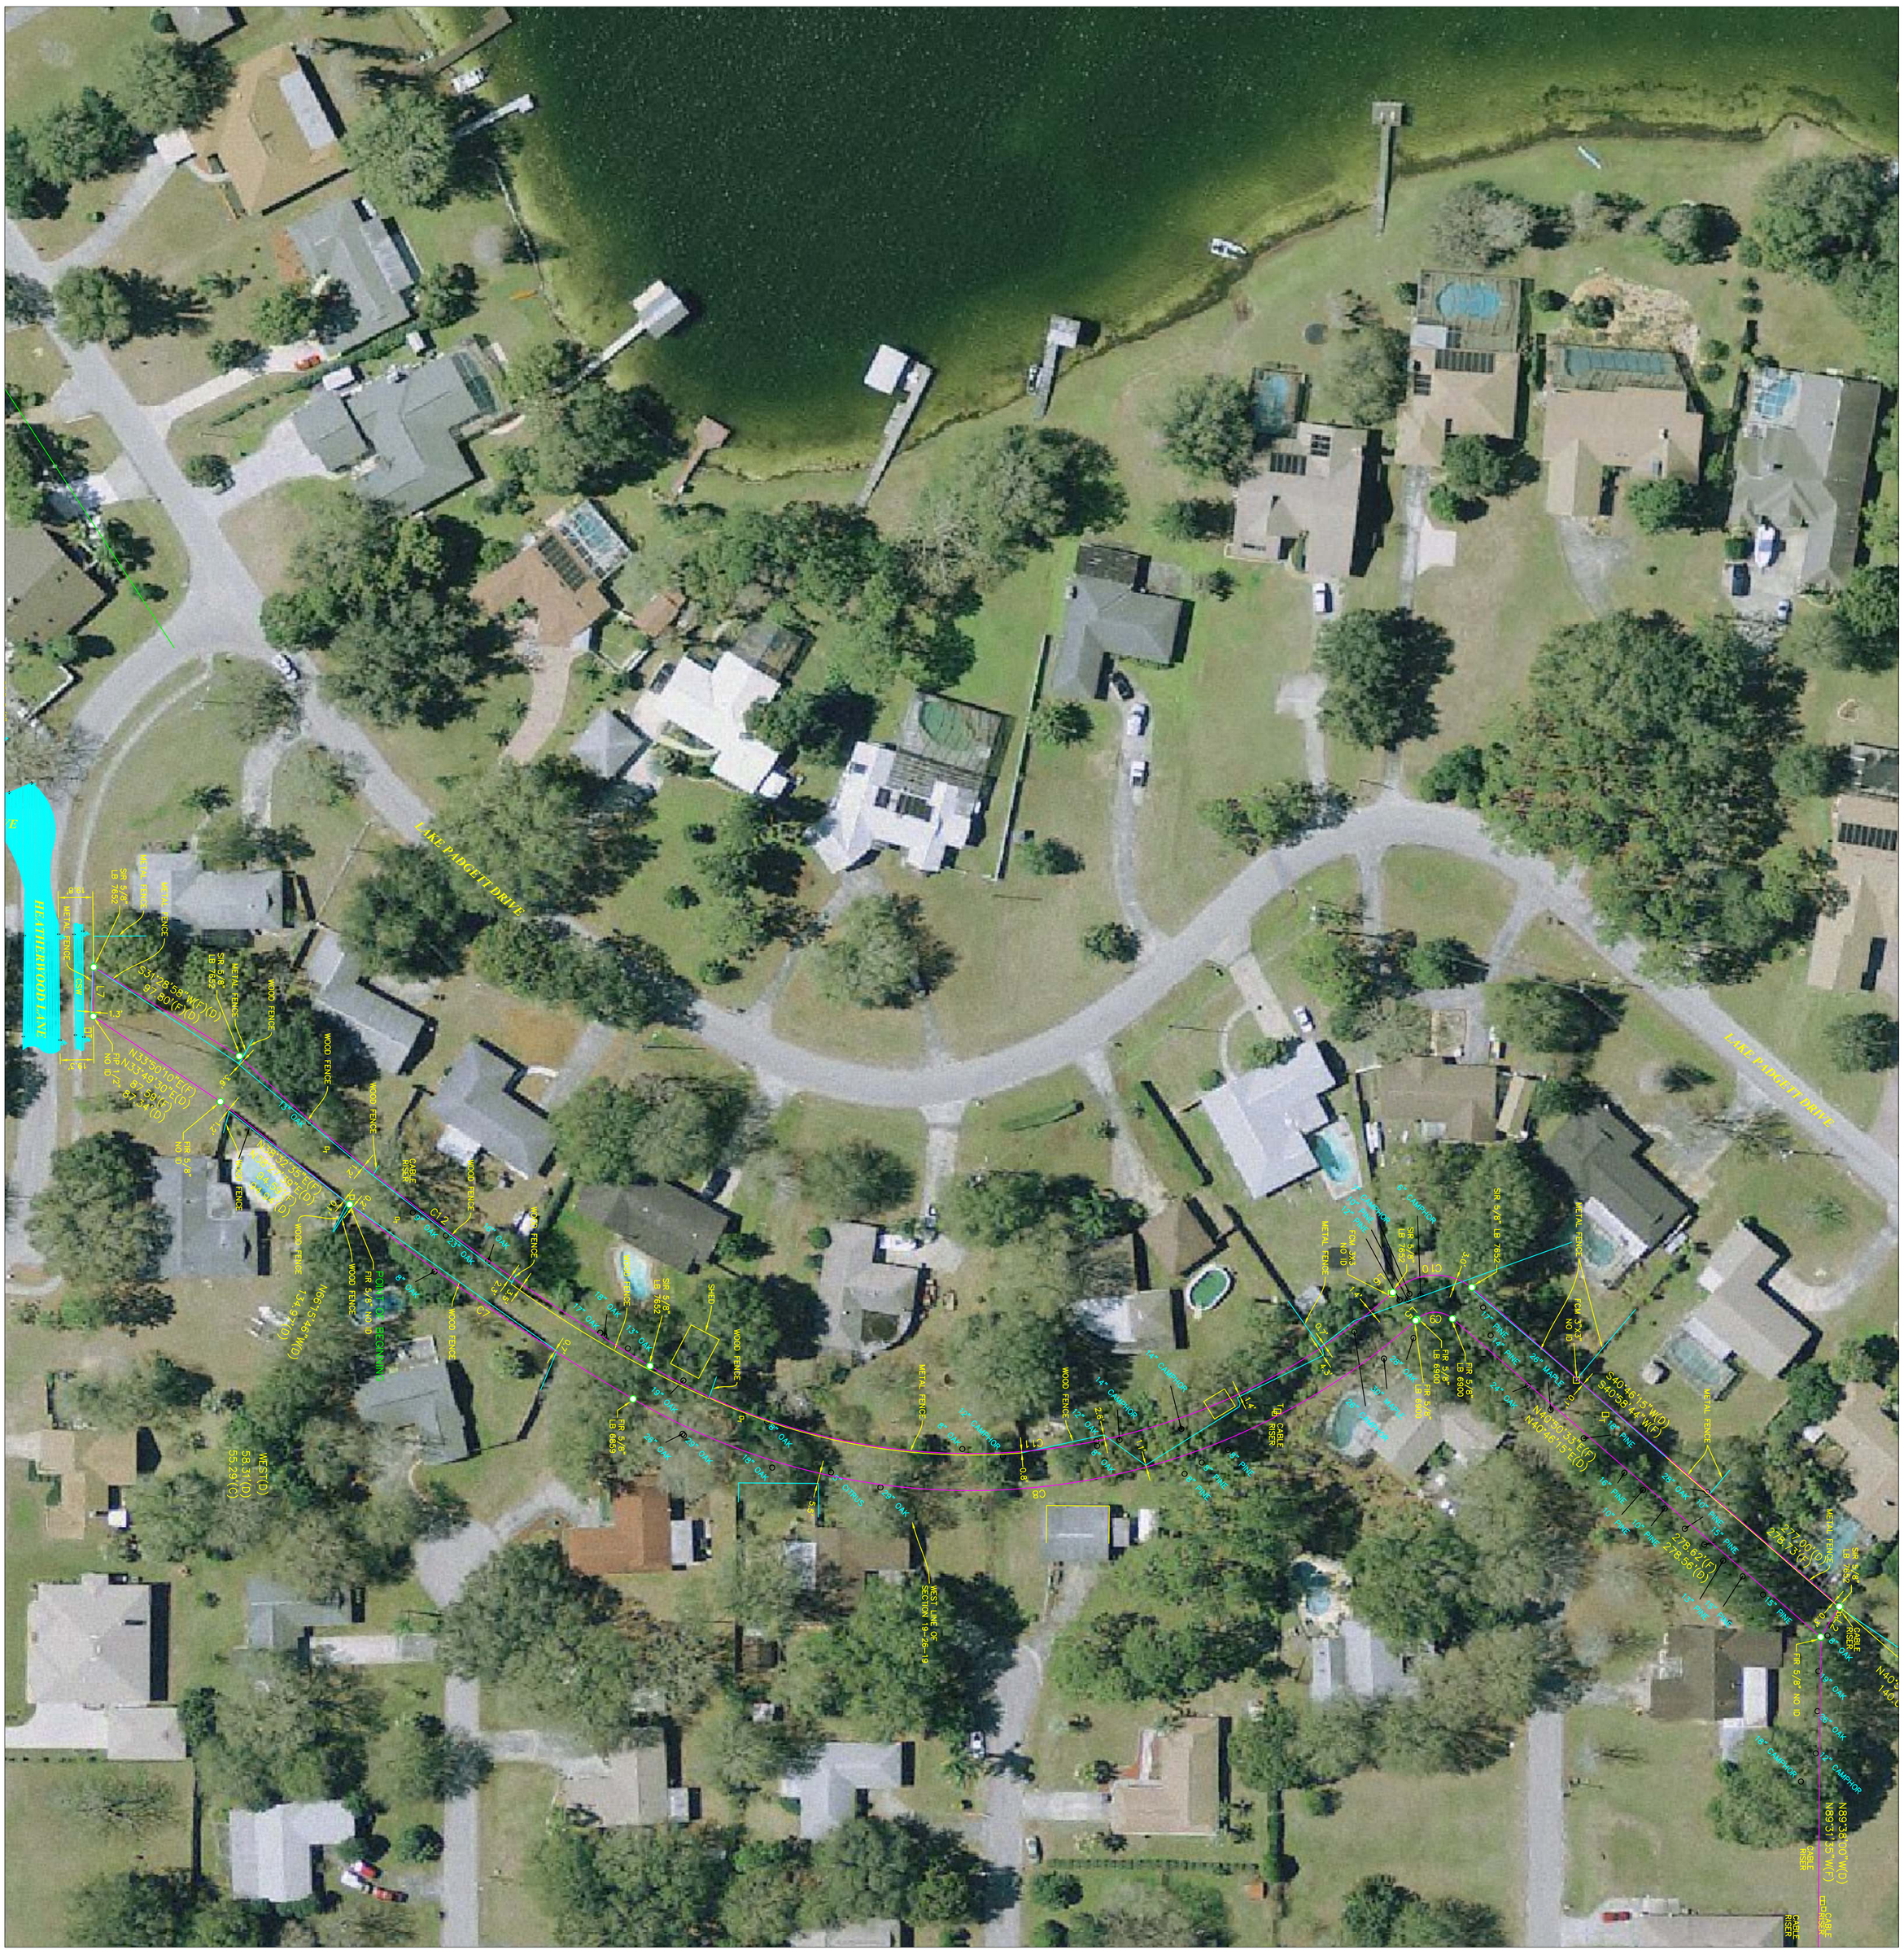

LEGEND

AC	AIR CONDITIONER
C(C)	CALCULATED MEASUREMENT
CBW	CONCRETE BLOCK WALL
CONC	CONCRETE
CSW	CONCRETE SIDEWALK
D	DESCRIPTION CALL
ELEC	ELECTRIC METER
F	FIELD MEASUREMENT
FCM	FOUND CONCRETE MONUMENT
FIP	FOUND IRON PIPE
FIR	FOUND IRON ROD
FIRC	FOUND IRON ROD & CAP
FND	FOUND NAIL & DISK
FPP	FOUND PINCHED PIPE
ID	IDENTIFICATION
LB	LICENSED BUSINESS NUMBER
LP	LIGHT POLE
LS	LICENSED SURVEYOR
(M)	OVERALL DIMENSION
MHWM	MEAN HIGH WATER
P	PLAT MEASUREMENT - CALL
PP	POWER POLE
PRM	PERMANENT REFERENCE MONUMENT
PSM	PROFESSIONAL SURVEYOR AND MAPPER
R/W	RIGHT-OF-WAY
SIR	SET 1/2" REBAR IRON ROD
SND	SET NAIL & DISK
WDF	WOOD FENCE
WM	WATER METER

LINE TABLE

LINE	LENGTH	BEARING
L2(F)	20.48'	N58°27'33"W
L2(D)	21.15'	N56°19'40"W
L5(F)	1.09'	N39°37'53"W
L5(D)	1.09'	N41°48'30"E
L6(F)	1.09'	S41°47'50"E
L6(D)	1.09'	S41°48'30"E
L7(F)(D)	28.24'	S89°38'00"E

CURVE TABLE

CURVE	LENGTH	RADIUS	CHORD BEARING	CHORD LENGTH	CENTRAL ANGLE
C7(F)	196.92'	1370.42'	N34°27'29"E	196.75'	8°13'59"
C7(D)	196.52'	1370.42'	N34°31'00"E	196.35'	8°12'58"
C8(F)	481.56'	381.96'	N05°43'43"W	450.30'	72°14'11"
C8(D)	481.43'	381.96'	N05°42'00"W	450.19'	72°13'01"
C9(F)	22.23'	14.99'	N00°39'26"W	20.25'	84°57'39"
C9(D)	21.60'	14.99'	N00°31'07"W	19.78'	82°33'55"
C10(F)	49.33'	34.99'	S03°38'31"E	45.35'	80°47'06"
C10(D)	50.43'	34.99'	S00°31'07"E	46.18'	82°35'06"
C11(F)	456.03'	361.96'	S05°35'02"E	426.46'	72°11'10"
C11(D)	456.23'	361.96'	S05°42'00"E	426.62'	72°13'03"
C12(F)(D)	295.09'	1350.42'	S37°02'30"W	294.50'	12°31'12"

NOTE: NOTE THIS IS NOT A SURVEY AND IS PRELIMINARY. LINES SHOWN ON HERE ARE BASED ON A SURVEY PERFORMED BY EBI SURVEYING, INC. DATED FEBRUARY 2, 2011

C-2

PRELIMINARY ☐
PERMITTING ☐
ISSUED FOR CONSTRUCTION ☒
RECORD DRAWING ☐

Adams Design
CIVIL - STRUCTURAL - ENVIRONMENTAL
300 3RD AVENUE N., SUITE 3
ST. PETERSBURG, FL 33701
PHONE 727. 527.5900
CERTIFICATE NO. 26751

LAKE PADGETT ESTATES
INDEPENDENT SPECIAL
DISTRICT

RECREATIONAL TRAILS
AERIAL EXHIBIT

STABLES TRAIL

DATE : 03-01-11
DRAWN BY: DE
CHECKED BY: GO
JOB NO.: M02-TRAILS

REVISIONS: